Exhibit B

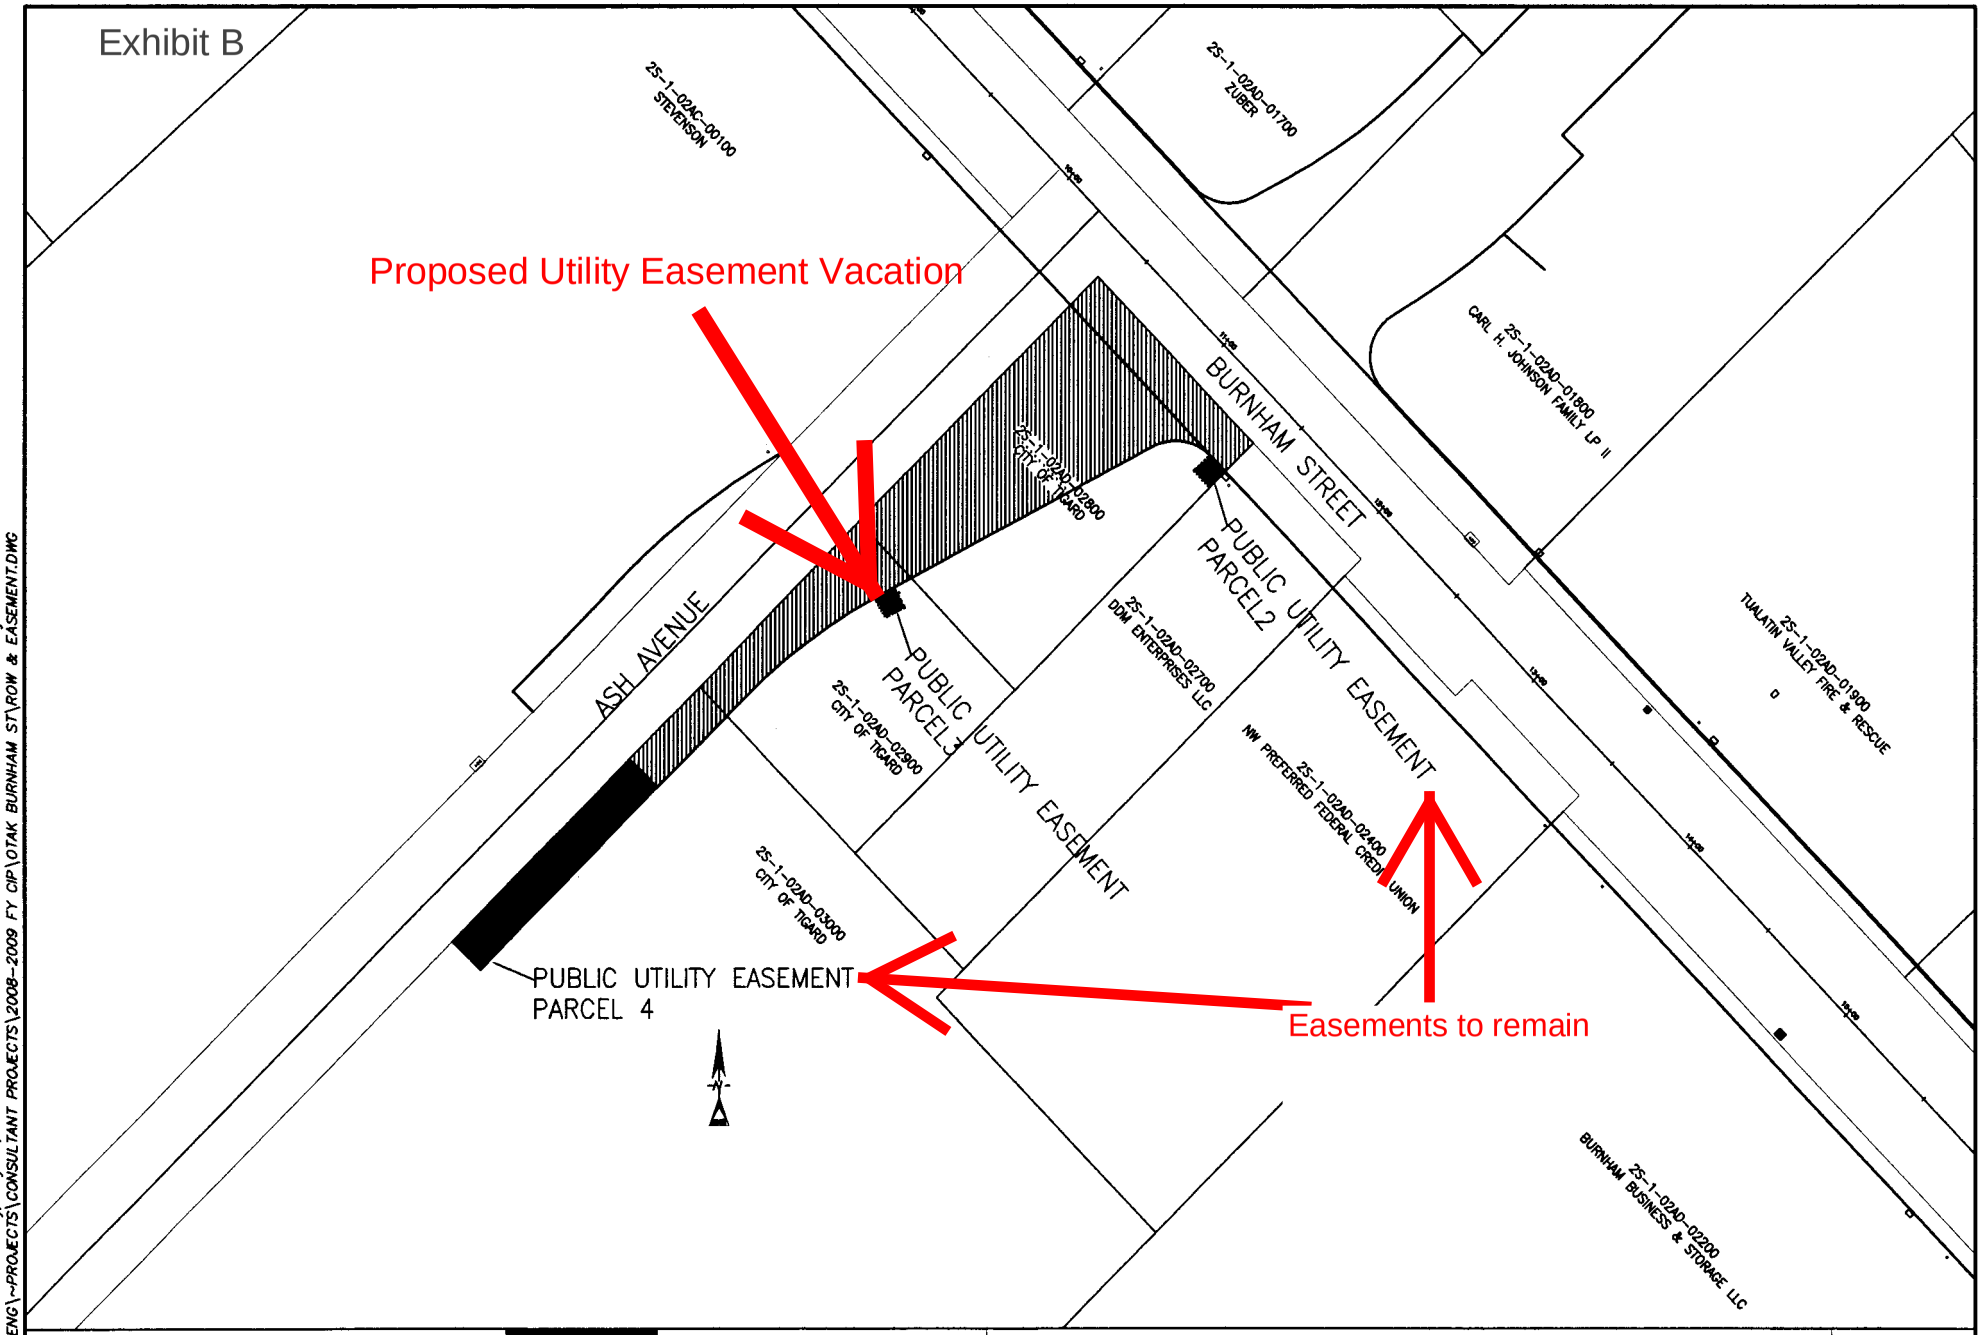

Plotted by:JOHN HADLEY on Monday, July 20, 2009 at 6:51:41 AM from the EXHIBIT MAP 2800-2900-3000 layout tab
File Name/Path:L:\ENG\~PROJECTS\CONSULTANT PROJECTS\2008-2009 FY CIP\OTAK BURNHAM ST\ROW & EASEMENT.DWG

TIGARD

CAPITAL CONSTRUCTION AND TRANSPORTATION DIVISION
13125 S.W. HALL BLVD.
TIGARD, OREGON 97223
VOICE: 503-639-4171
FAX: 503-624-0752
WWW.TIGARD-OR.GOV

BURNHAM STREET EXHIBIT B

FIGURE

FILE NO