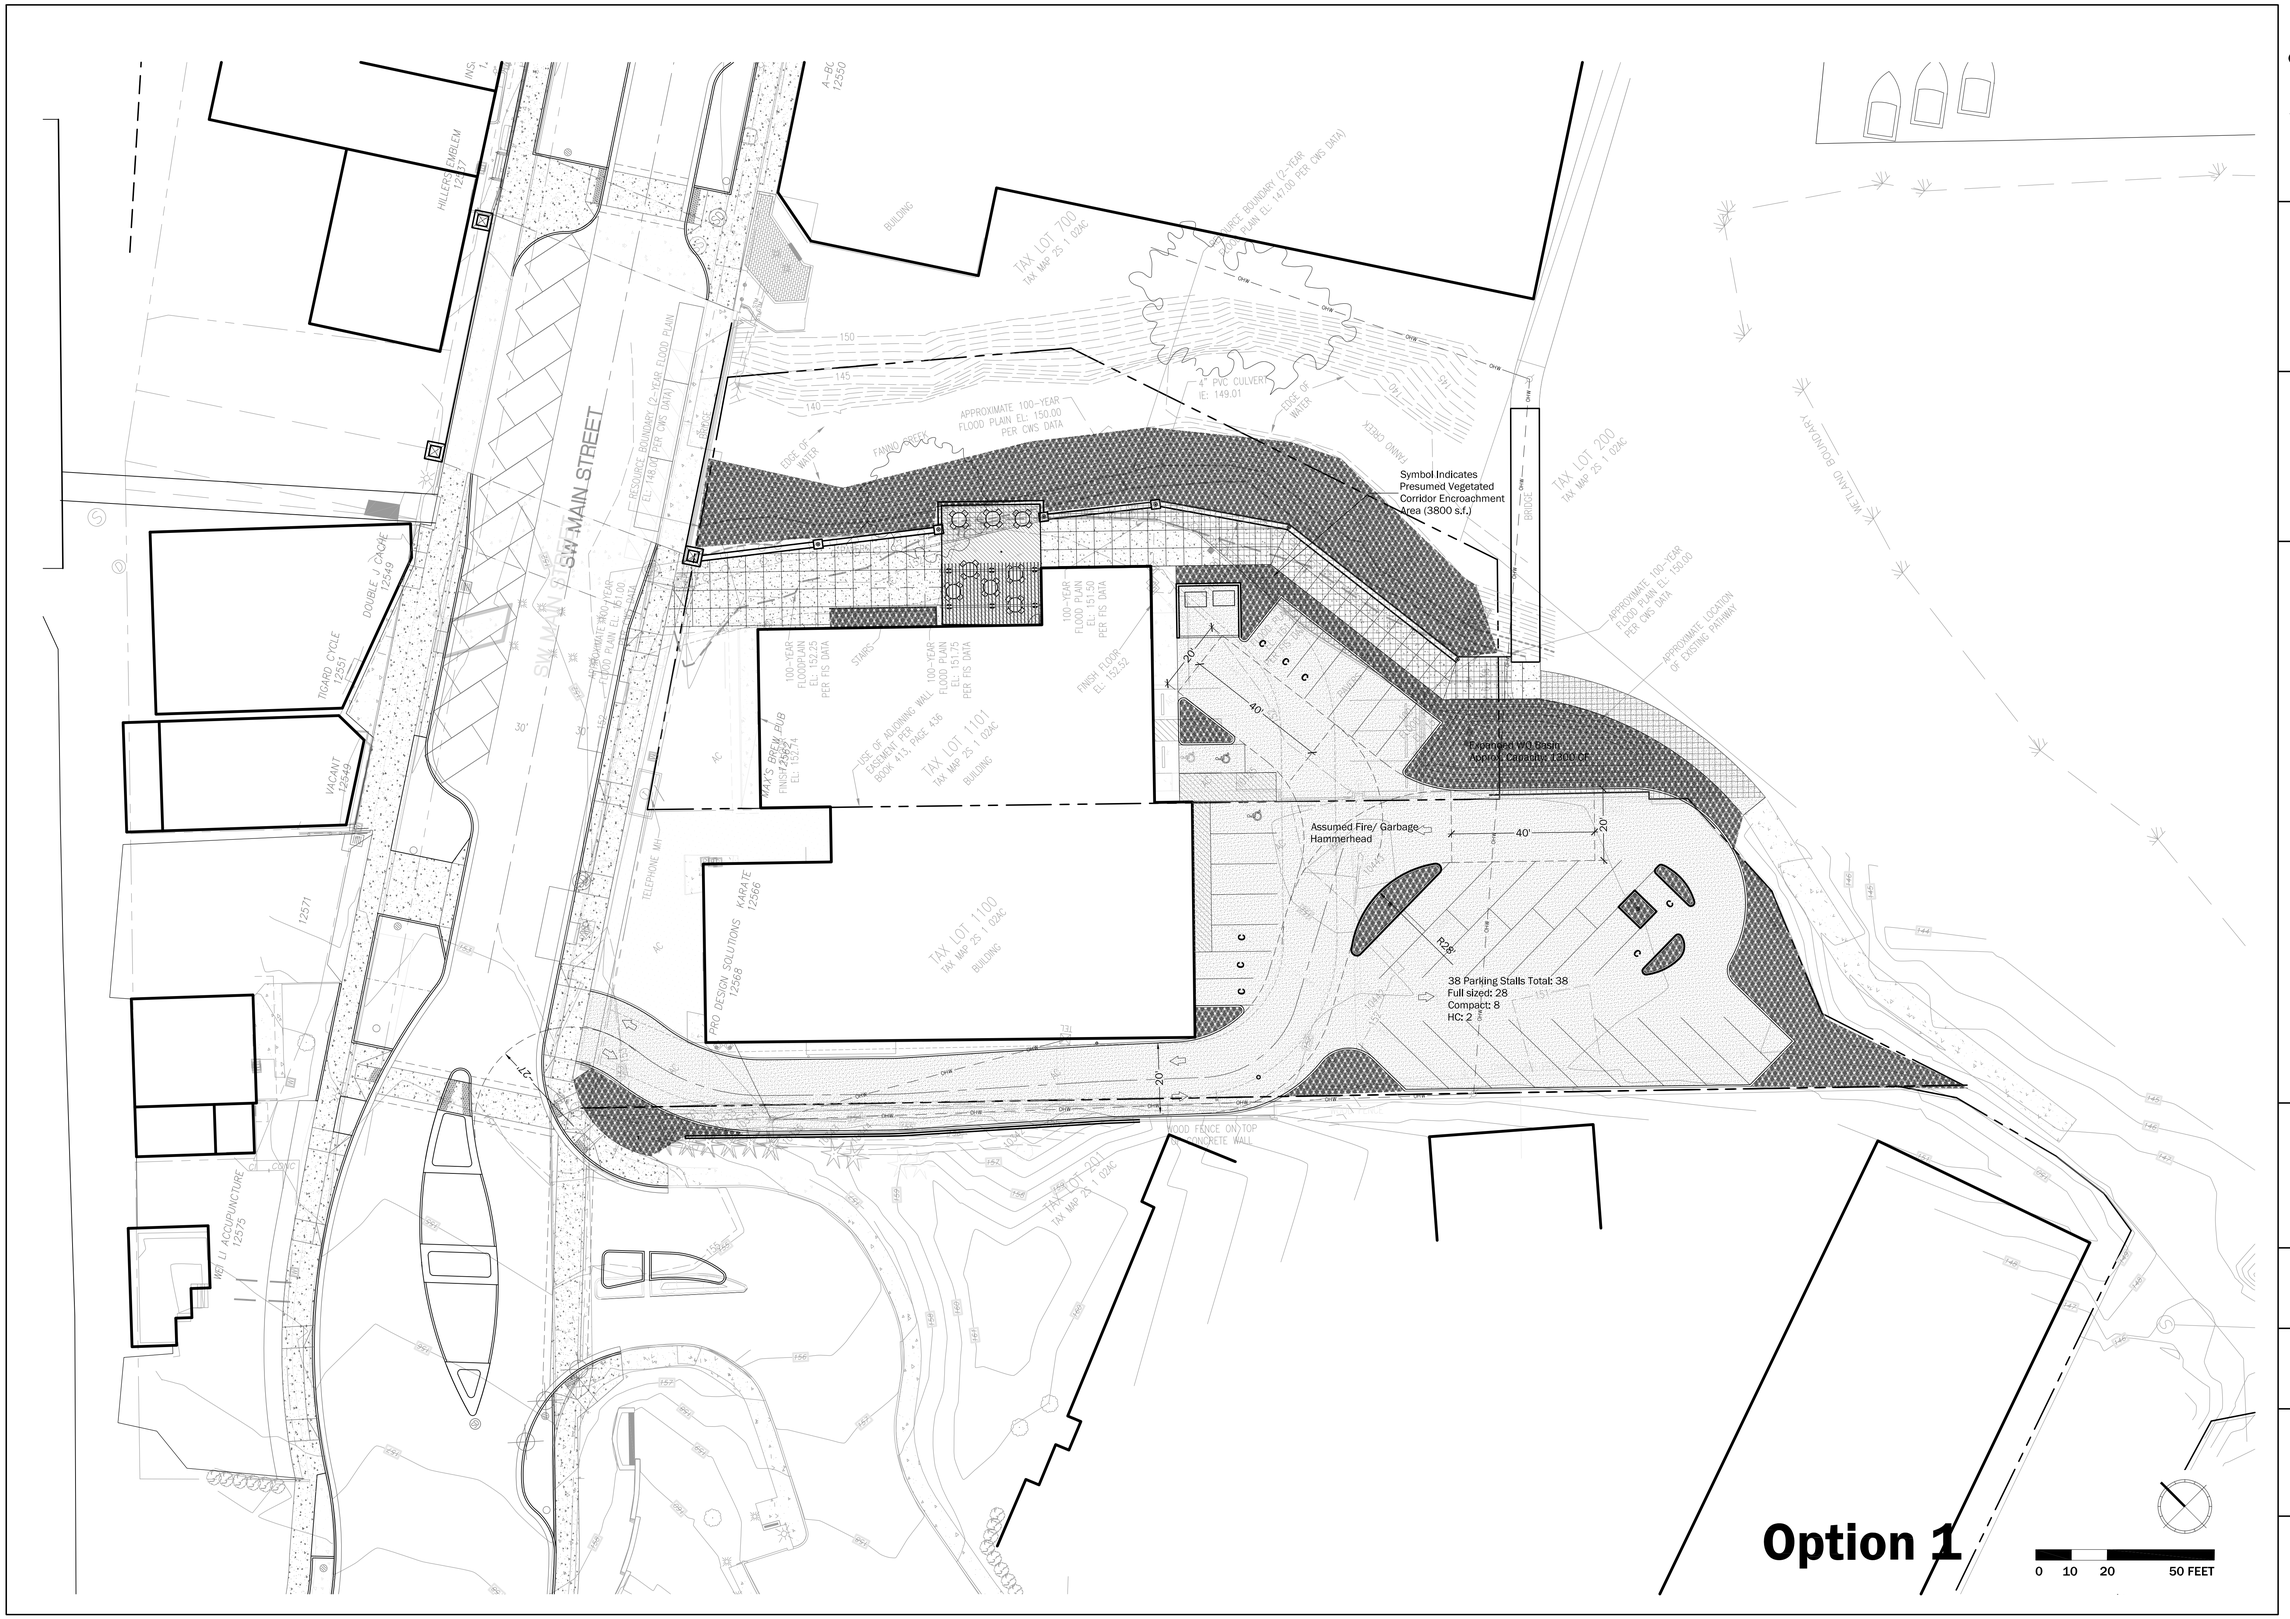

ATLAS
LANDSCAPE ARCHITECTURE
12562 SW Main, #210
Tigard, OR 97223
503.224.5238
www.atlas-la.com

ARCHITECT/ENGINEER OF RECORD

CONSULTANT

Fanno Creek Public Space Feasibility Study

City of Tigard
13125 SW Hall Blvd.
Tigard, OR 97223

MASTER PLAN

REVISIONS

PROJECT ARCHITECT	N. Wilson
DRAWN BY	N. Wilson
CHECKED BY	N. Wilson
PROJECT NUMBER	14002
DATE	03.20.2013
FILE NAME	

SHEET TITLE

SITE PLAN
Option 1

SHEET NUMBER

L1.0