OR99W: Gaarde/McDonald Intersection Improvement

Scale: 1" = 80'

PRELIMINARY COPY
INFORMATION ONLY

Jan. 31, 2013

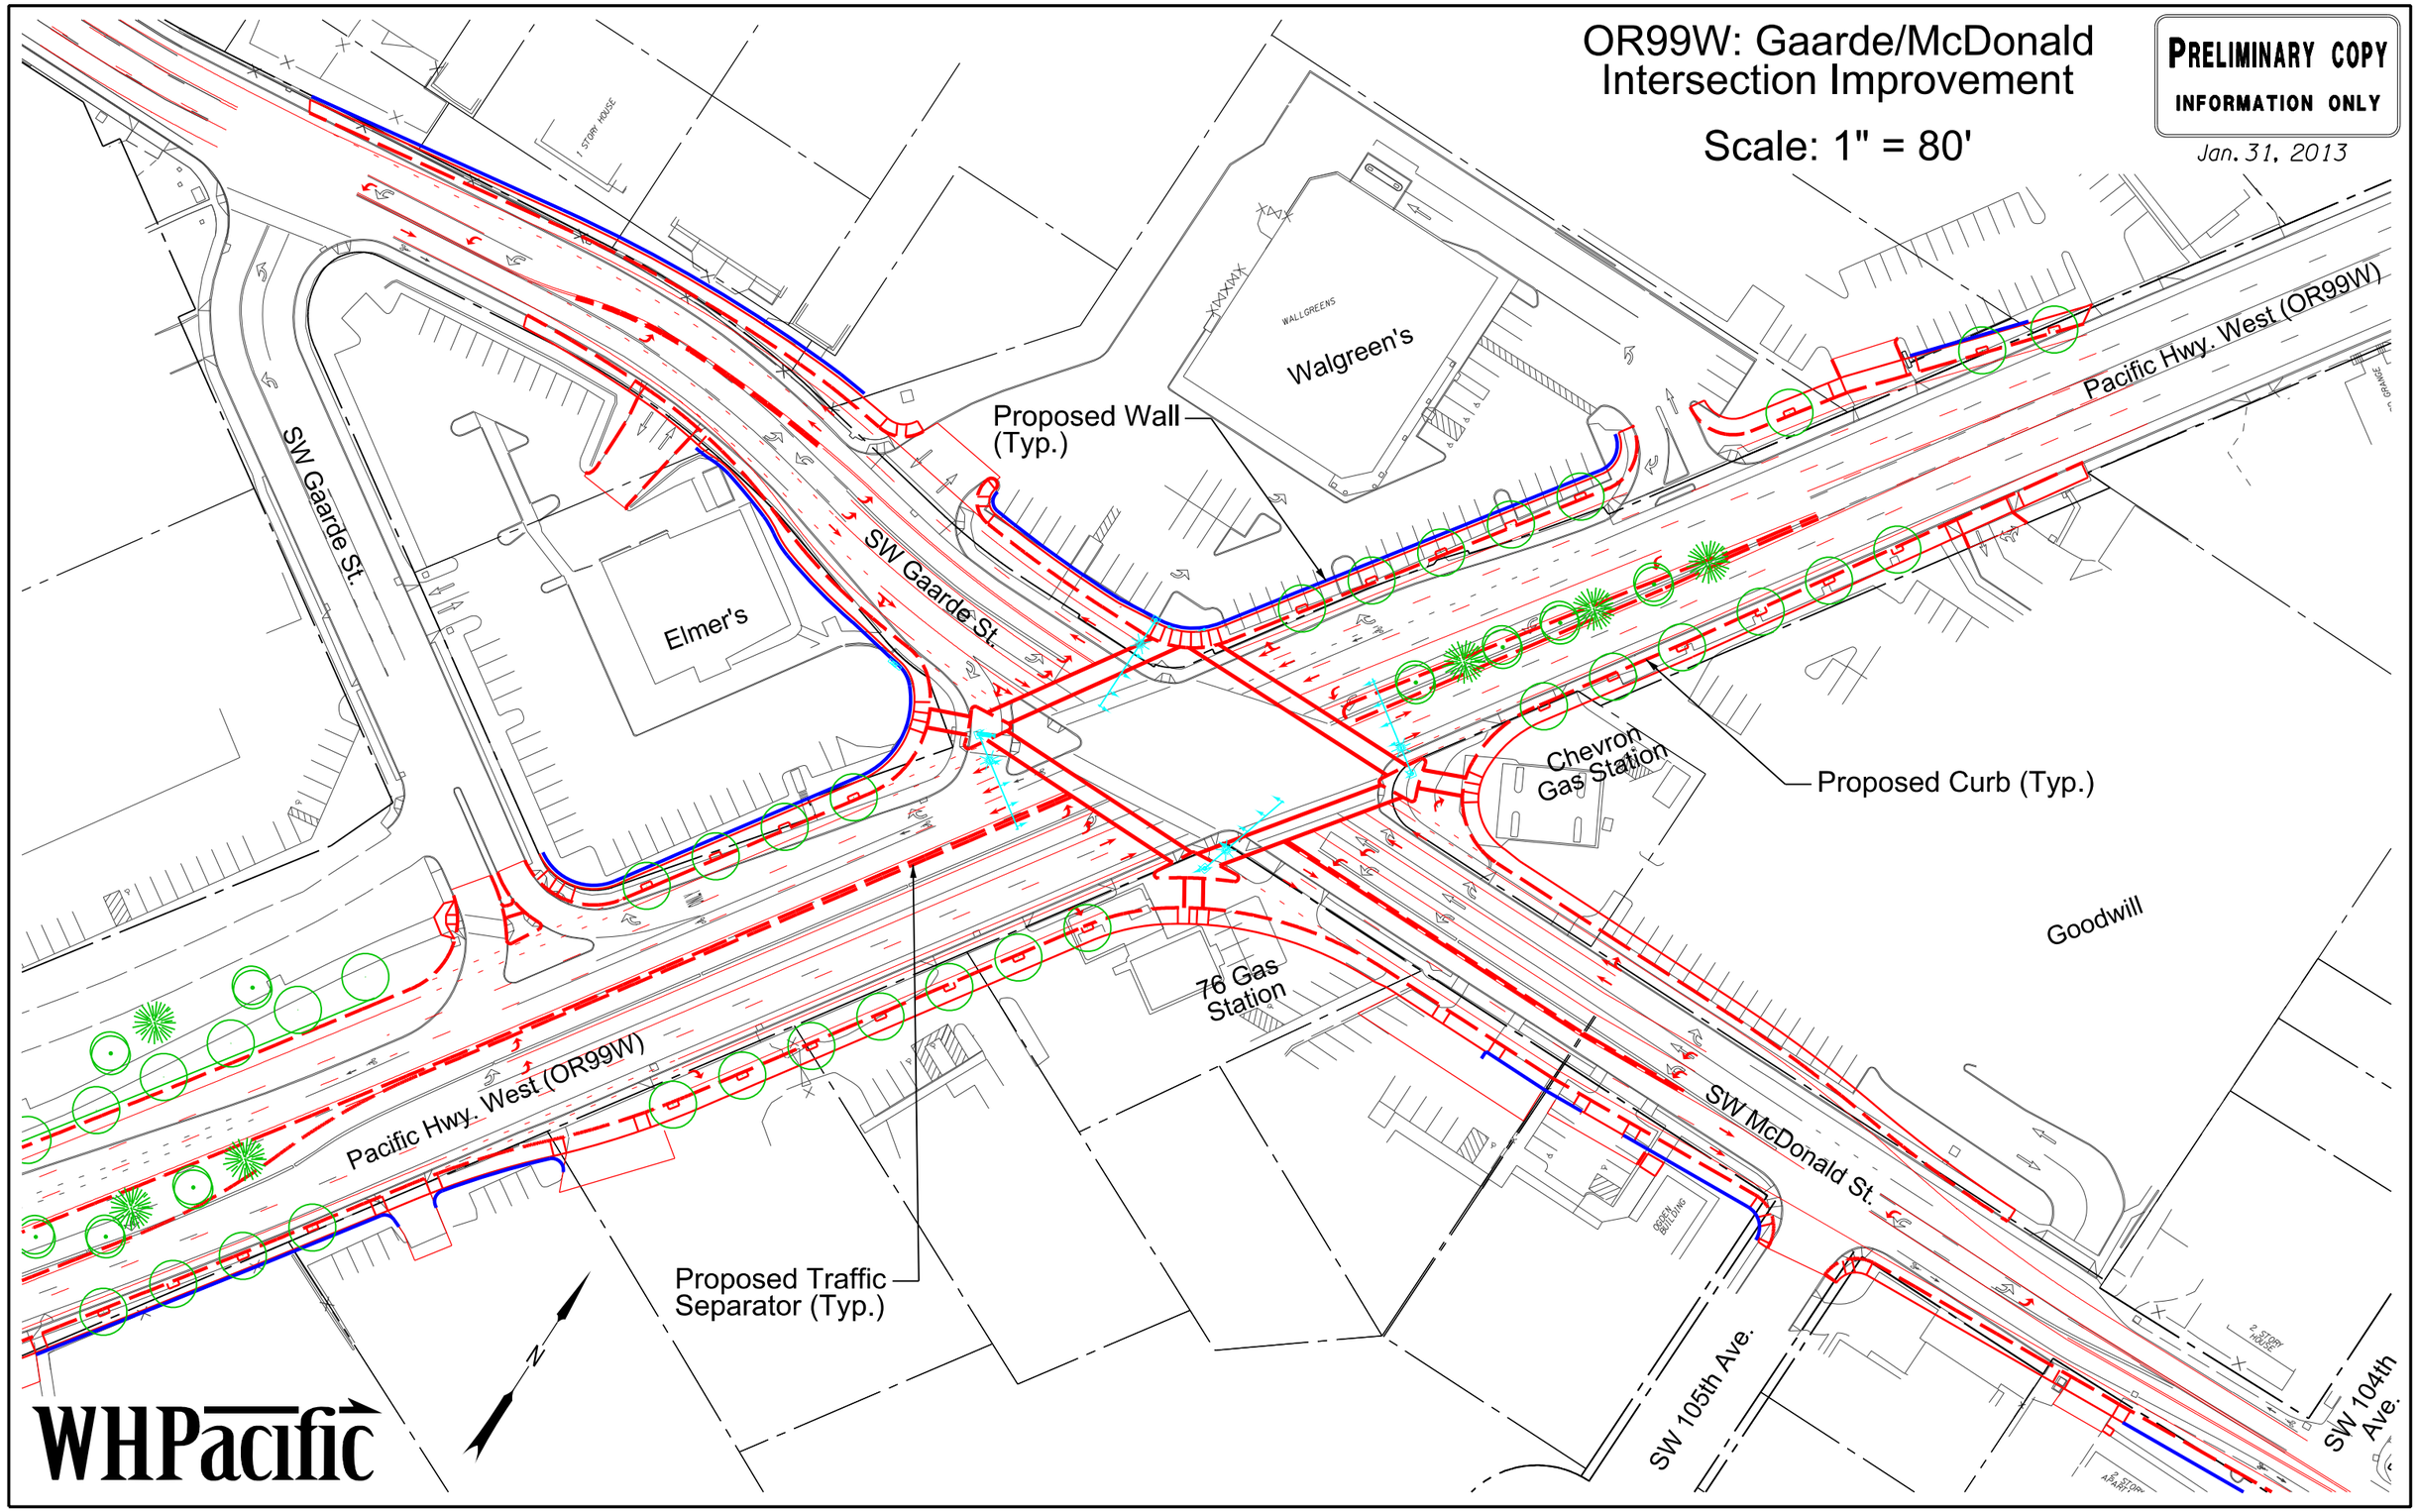

WHPacific